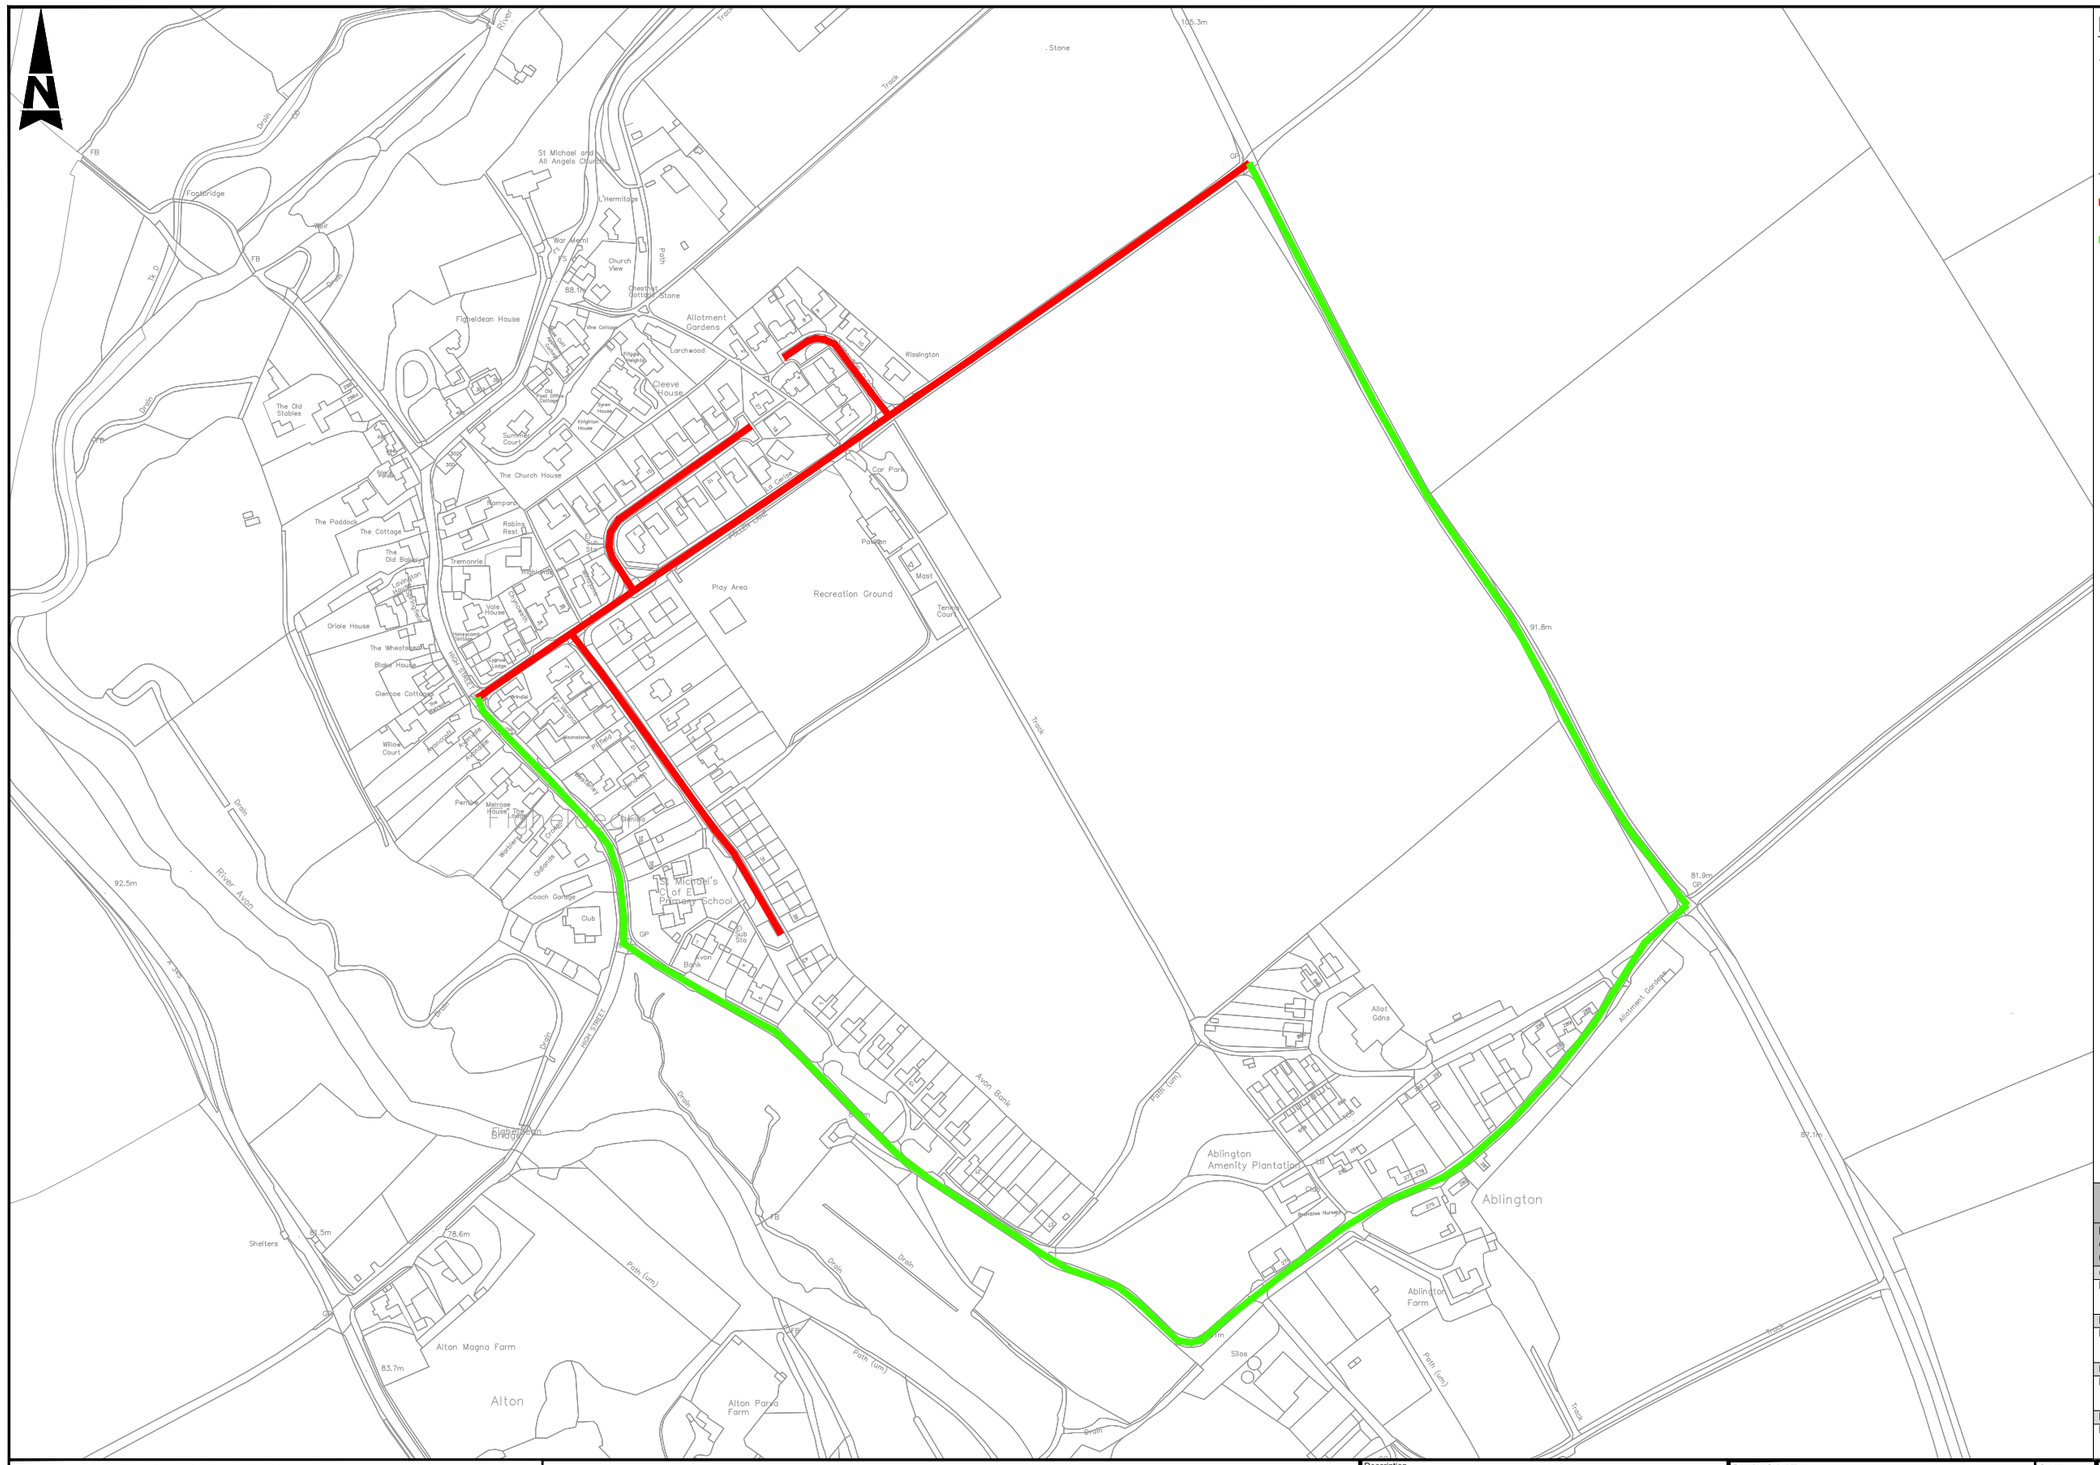

Millimetres 100 10 0

DO NOT SCALE

Notes:

1. Limits of work and dimensions are approximate and are to be agreed on site with the Engineer or Site Representative.

Key:

- Proposed Road Closure
- Proposed Diversion Route

USRN: 33501100, 33501099 & 33501132

What3Words: ///silks.storming.voter to ///january.golf.typified & ///branching.channel.terribly to ///aquatics.originate.nutrients & ///erupted.mild.flask to ///branch.hunches.executive & ///iterative.striving.deposits to ///numeral.solving.solved

Grid Ref: 415257, 147179 to 415521, 147359 & 415305, 147209 to 415433, 147019 & 415341, 147242 to 415413, 147338 & 415500, 147347 to 415436, 147382

Road Speed Limit: 30mph

SAFETY, HEALTH AND ENVIRONMENTAL INFORMATION

In addition to the hazards/risks normally associated with the types of work detailed on this drawing, note the following significant residual risks (Reference shall also be made to the design hazard log).

Construction
None

Maintenance / Cleaning
None

Use
None

Decommissioning / Demolition
None

THIS MAP IS REPRODUCED FROM ORDNANCE SURVEY MATERIAL WITH THE PERMISSION OF ORDNANCE SURVEY ON BEHALF OF THE CONTROLLER OF HIS MAJESTY'S STATIONERY OFFICE. © CROWN COPYRIGHT. UNAUTHORISED REPRODUCTION INFRINGES CROWN COPYRIGHT AND MAY LEAD TO PROSECUTION OR CIVIL PROCEEDINGS.
100049050, 2025

Description

Status	Revision	Drawn	Checked	Reviewed	Authorised	Issue Date
Description						
Status	Revision	Drawn	Checked	Reviewed	Authorised	Issue Date
Description						
Status	Revision	Drawn	Checked	Reviewed	Authorised	Issue Date
Description						
Status	Revision	Drawn	Checked	Reviewed	Authorised	Issue Date
Description						
First issue						
A1	C01	SS	SY	SC	HS	17/11/25

Drawing Suitability: AUTHORISED & ACCEPTED

Status: A1

AtkinsRéalis
County Gate, County Way, Trowbridge, Wiltshire BA14 7FJ
Tel: +44 (0)1225 730360
www.atkinsrealis.com

Copyright © AtkinsRealis Limited (2024)

Client: Wiltshire Council

Project Title: Major Maintanance 2026/2027 Micro Asphalt 26-27

Drawing Title: POLLEN LANE, HILLTOP CLOSE OAK LANE AND POLLEN CLOSE, FIGHELDEAN PROPOSED DIVERSION ROUTE

Drawing Number

Project	Originator	Volume	Location	Type	Role	Number
10011794	ATR	HSN	2627MA0011	DR	CH	000001

Original Size:	Scale:	Project Ref. No:	Sheet:	Rev:
A3	NTS	10011794	1 of 1	C01

This Drawing is saved on ProjectWise. Plotted: 17/11/2025 17:50:26 By: SUNI8251